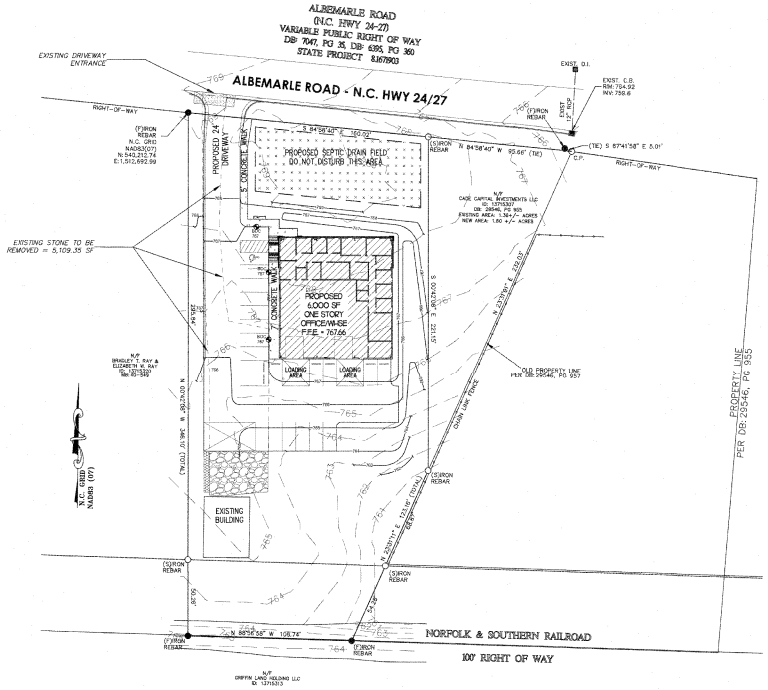

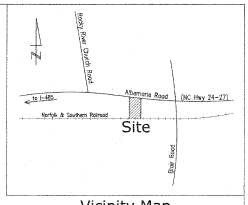

Vicinity Map
Not To Scale

PROJECT DATA:

1. OWNER/DEVELOPER: FIREPRO INVESTMENTS 6626 EAST W.T. HARRIS BLVD. SUITE E CHARLOTTE, N.C. 28215
2. DESIGNER: CHRIS L. HOPE, P.E. 2617 ROLLING HILLS DRIVE MONROE, NORTH CAROLINA 28110 704-882-1500
3. SITE ADDRESS: 13142 ALBEMARLE ROAD MINT HILL, N.C. 28227
4. PARCEL I.D. #13715308
5. SITE LOCATION (ETJ): MINT HILL
6. LOT SIZE: 1.179 ACRES
7. DISTURBED SOIL: LESS THAN ONE ACRE
8. SOIL TYPE: Cecil, CeB2?
9. ZONING: B-2
10. ZONING OF ADJOINING PARCELS: B-2 AT SIDES / I-1 (CD) AT REAR
11. SETBACKS: FRONT= 50' BUILDING SETBACK SIDE YARD = 15' REAR YARD = 20'
12. EXISTING USE: EXISTING 1,200± SF WAREHOUSE
13. PROPOSED USE: NEW OFFICE/WAREHOUSE
14. BUILDING AREA: 6,077 SF (HEATED)
15. TYPE ROAD AT DRIVEWAY: STATE
16. WATERSHED NAME: YADKIN
17. RECEIVING WATER COURSE: CLEAR CREEK
18. NEW IMPERVIOUS AREA:19,894 SF EXISTING IMPERVIOUS TO REMAIN = 2,320 SF TOTAL IMPERVIOUS = 22,214 SF

NOTE:
ALL BOUNDRY AND EXISTING STRUCTURE INFORMATION ON THIS PLAN WAS TAKEN FROM A SURVEY PREPARED BY: GRIFFIN SURVEY SERVICES, PA 1310 BRIEF ROAD EAST MONROE, NC 28110
PREPARED FOR: 13142 ALBEMARLE ROAD CAGE CAPITAL INVESTMENTS, LLC DATED ON: 10/03/16

MECKLENBURG COUNTY NORTH CAROLINA

MECKLENBURG COUNTY CODE ENFORCEMENT

The Design Of These Construction Documents Has Been Reviewed For Compliance With The North Carolina State Building Code. Contractor To Construct Building In Accordance With The North Carolina State Building Code.

GRADING PLAN

Scale 1" = 30'

PROPOSED FACILITY FOR:
FirePro
13142 ALBEMARLE ROAD (NC 24-27)
MINT HILL, NORTH CAROLINA

NORTH CAROLINA PROFESSIONAL ENGINEER SEAL 6944 CHRIS L. HOPE
2-21-17

Bids Due	
Sec No	
Revisions	
Scale	AS NOTED
Drawn By	DCJ
Checked By	CLH
Date	2/2/2017
Job No	13916

GP-1
OF 1

CHRIS HOPE/PROFESSIONAL ENGINEER/2617 ROLLING HILLS DRIVE/MONROE, NC 28110/(704) 882-1500