
ALL DESIGNS, DRAWINGS AND SPECIFICATIONS ARE THE PROPERTY AND COPYRIGHT OF CHARLES C. PIERCE, AIA ARCHITECTURE AND SHALL NOT BE USED IN WHOLE OR IN PART BY ANY PERSON OR ENTITY WITHOUT THE WRITTEN PERMISSION OF CHARLES C. PIERCE, AIA ARCHITECTURE. VISUAL CONTACT WITH THESE PLANS SHALL CONSTITUTE CONCLUSIVE EVIDENCE OF ACCEPTANCE OF THESE RESTRICTIONS. ANY UNAUTHORIZED USE OF THESE PLANS IS PROHIBITED AND IS SUBJECT TO APPROPRIATE LEGAL ACTION. THESE PLANS MAY NOT BE ALTERED WITHOUT THE WRITTEN CONSENT OF CHARLES C. PIERCE, AIA ARCHITECTURE. THESE PLANS ARE NOT TO BE USED FOR ANY OTHER PROJECT, AND ARE NOT TO BE LOANED, COPIED OR REPRODUCED WITHOUT THE WRITTEN CONSENT OF CHARLES C. PIERCE, AIA ARCHITECTURE. ANY UNAUTHORIZED USE OF THESE PLANS IS PROHIBITED AND IS SUBJECT TO APPROPRIATE LEGAL ACTION.

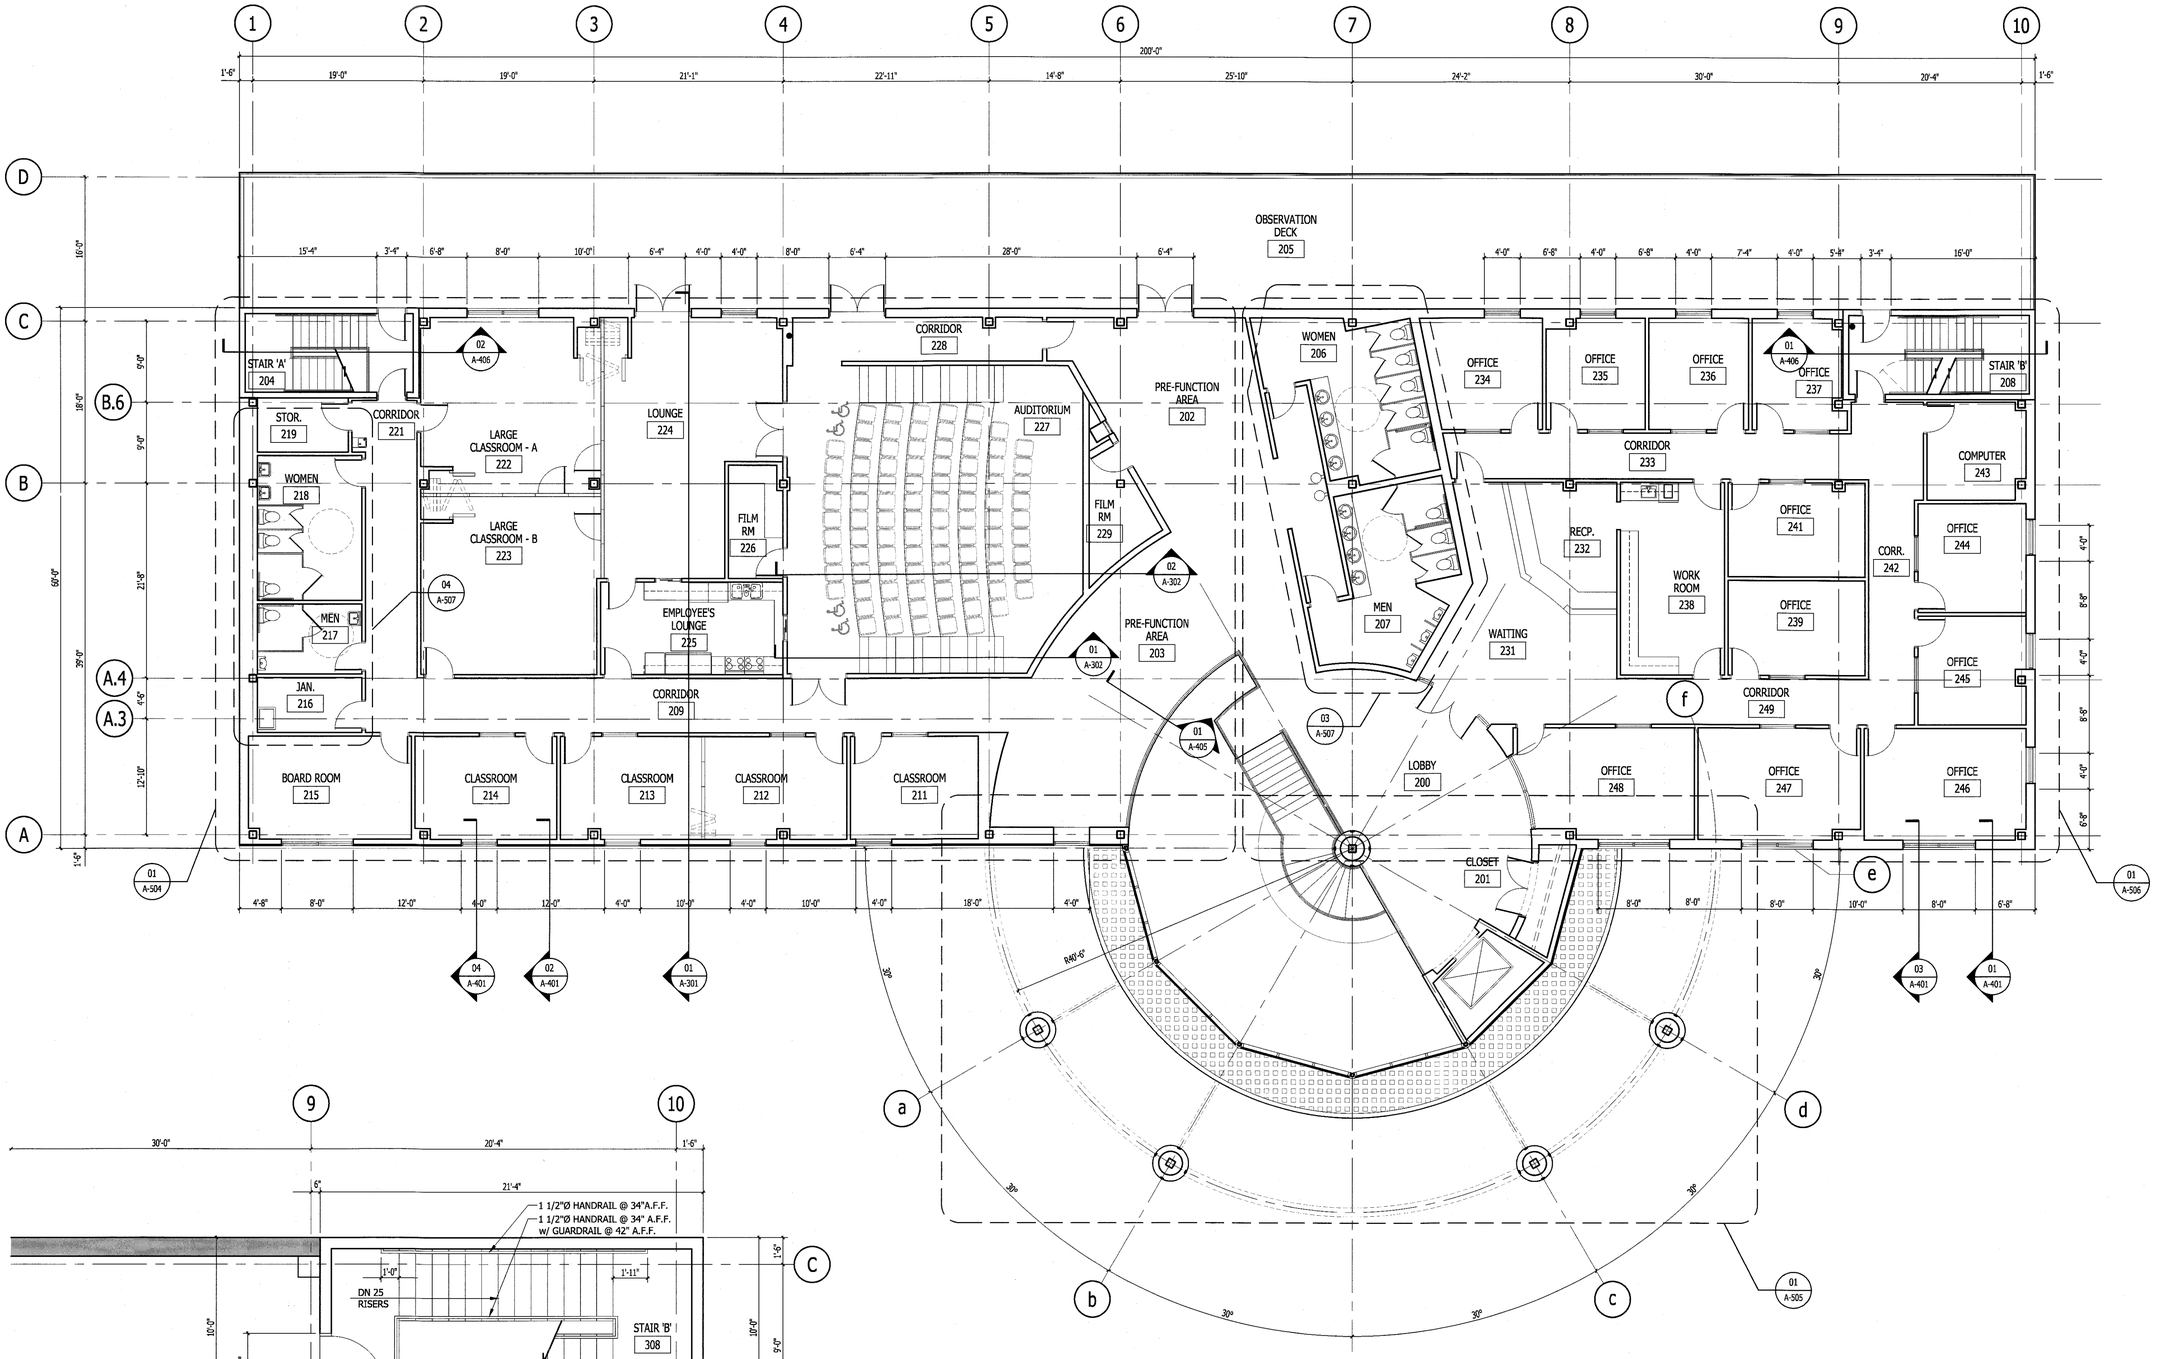

01 FLOOR PLAN - SECOND FLOOR

SCALE: 1/8" = 1'-0"

NOTE:
REFER TO ROOF PLAN
ON SHEET A-104

02 FLOOR PLAN - ROOF ACCESS

SCALE: 1/4" = 1'-0"

CHARLES C. PIERCE, AIA
ARCHITECTURE
1189 Rembrandt Drive
Concord NC. 28027
704/788-8705
Fax 784-6135
HK Design

CONSTRUCTION DOCUMENTS

PIT, LLC Mooresville, North Carolina
INSTRUCTION & TRAINING

REVISIONS:

2 9-12-03 FULL CD's ISSUED

FLOOR PLAN SECOND FLOOR

PROJECT No. B-02-001
DRAWN BY: K M K
DATE: SEPT. 12, 2003

SHEET:
A-102
OF: ?