

© THESE DRAWINGS ARE THE PROPERTY OF THE ARCHITECT AND MAY NOT BE REPRODUCED OR PUBLISHED WITHOUT HIS PERMISSION. ALL IDEAS, DESIGNS, ARRANGEMENTS AND PLANS INDICATED OR REPRESENTED BY THIS DRAWING ARE AND SHALL REMAIN THE PROPERTY OF THE ARCHITECT. NO PART OF THIS DRAWING SHALL BE COPIED, DISCLOSED TO OTHERS OR USED IN CONNECTION WITH ANY WORK OR PROJECT OTHER THAN THE SPECIFIC PROJECT FOR WHICH IT HAS BEEN PREPARED AND DEVELOPED WITHOUT THE WRITTEN PERMISSION OF THE ARCHITECT. UNAUTHORIZED USE OF THESE DRAWINGS IS PROHIBITED. NO PART MAY BE USED OR COPIED WITHOUT THE DESIGNERS WRITTEN PERMISSION

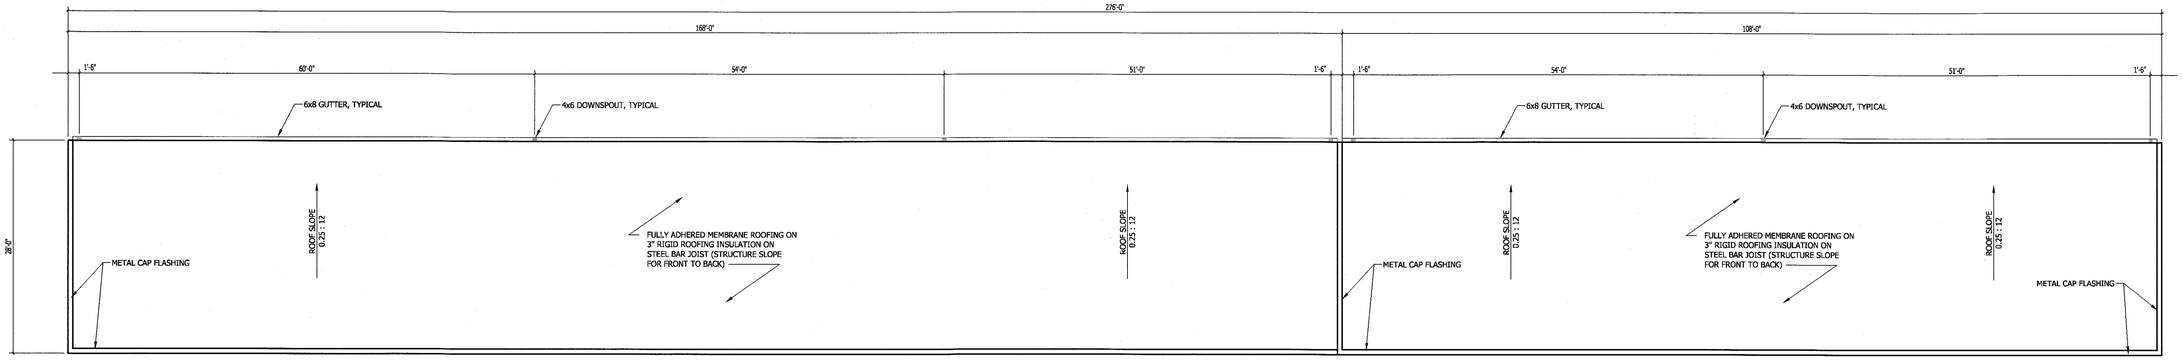


03 STORAGE BUILDING - ROOF PLAN

SCALE: 1/8" = 1'-0"

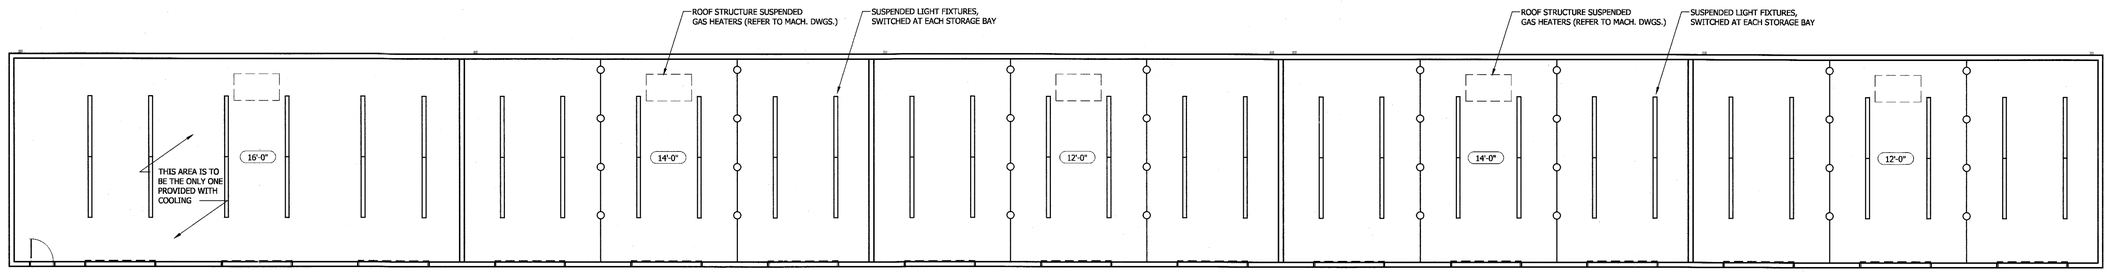

02 STORAGE BUILDING - REFLECTED CEILING PLAN

SCALE: 1/8" = 1'-0"

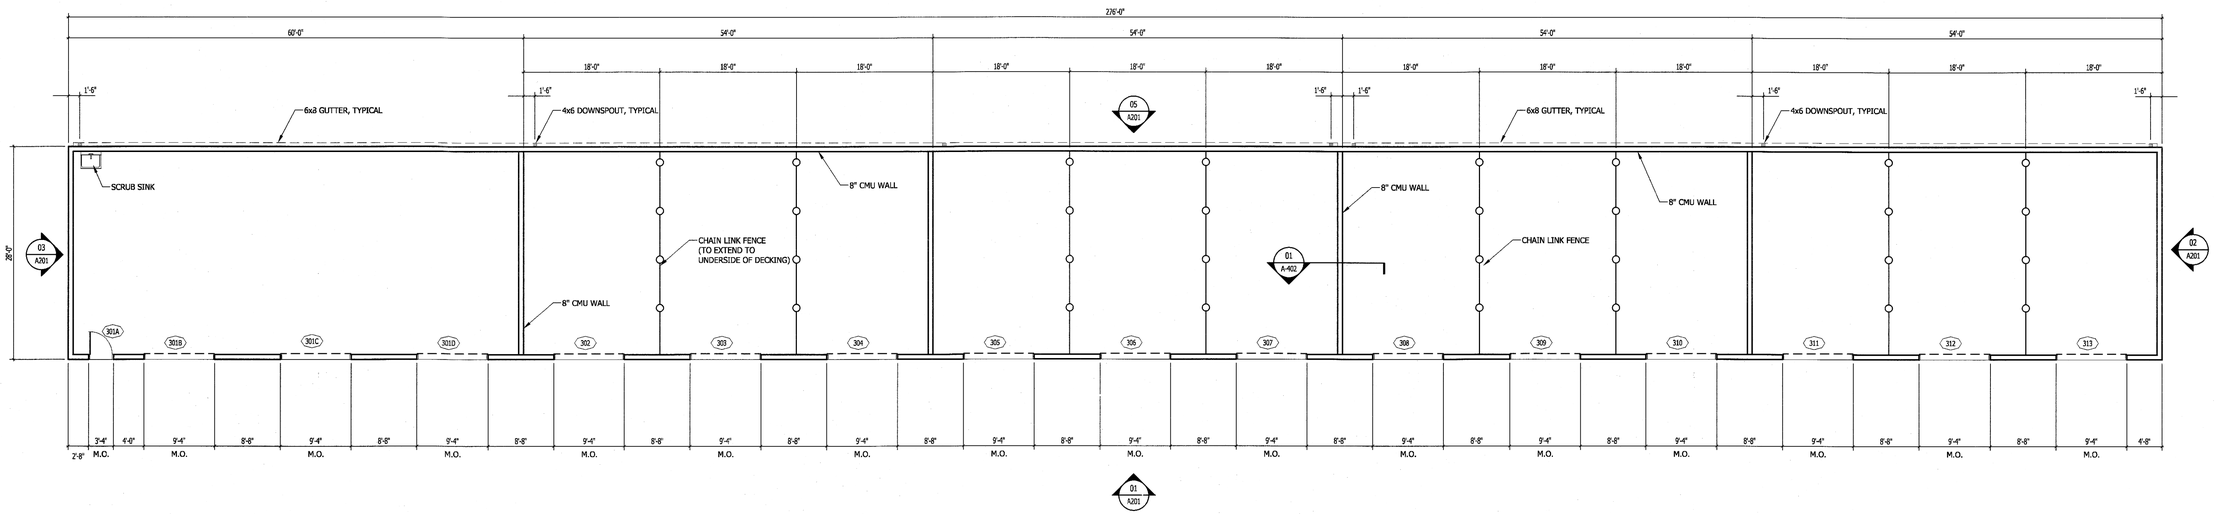

01 STORAGE BUILDING - FLOOR PLAN

SCALE: 1/8" = 1'-0"

CHARLES C. PIERCE, AIA
ARCHITECTURE
1189 Rembrandt Drive
Concord NC. 28027
704/788-8705
Fax 784-6138
PK Design

CONSTRUCTION DOCUMENTS

PIT, LLC Mooresville, North Carolina
INSTRUCTION & TRAINING

REVISIONS:

2 9-12-03 FULL CD's ISSUED

STORAGE BUILDING PLANS

PROJECT No. B-02-001
DRAWN BY: K M K
DATE: SEPT. 12, 2003

SHEET:
A-105
OF: ?